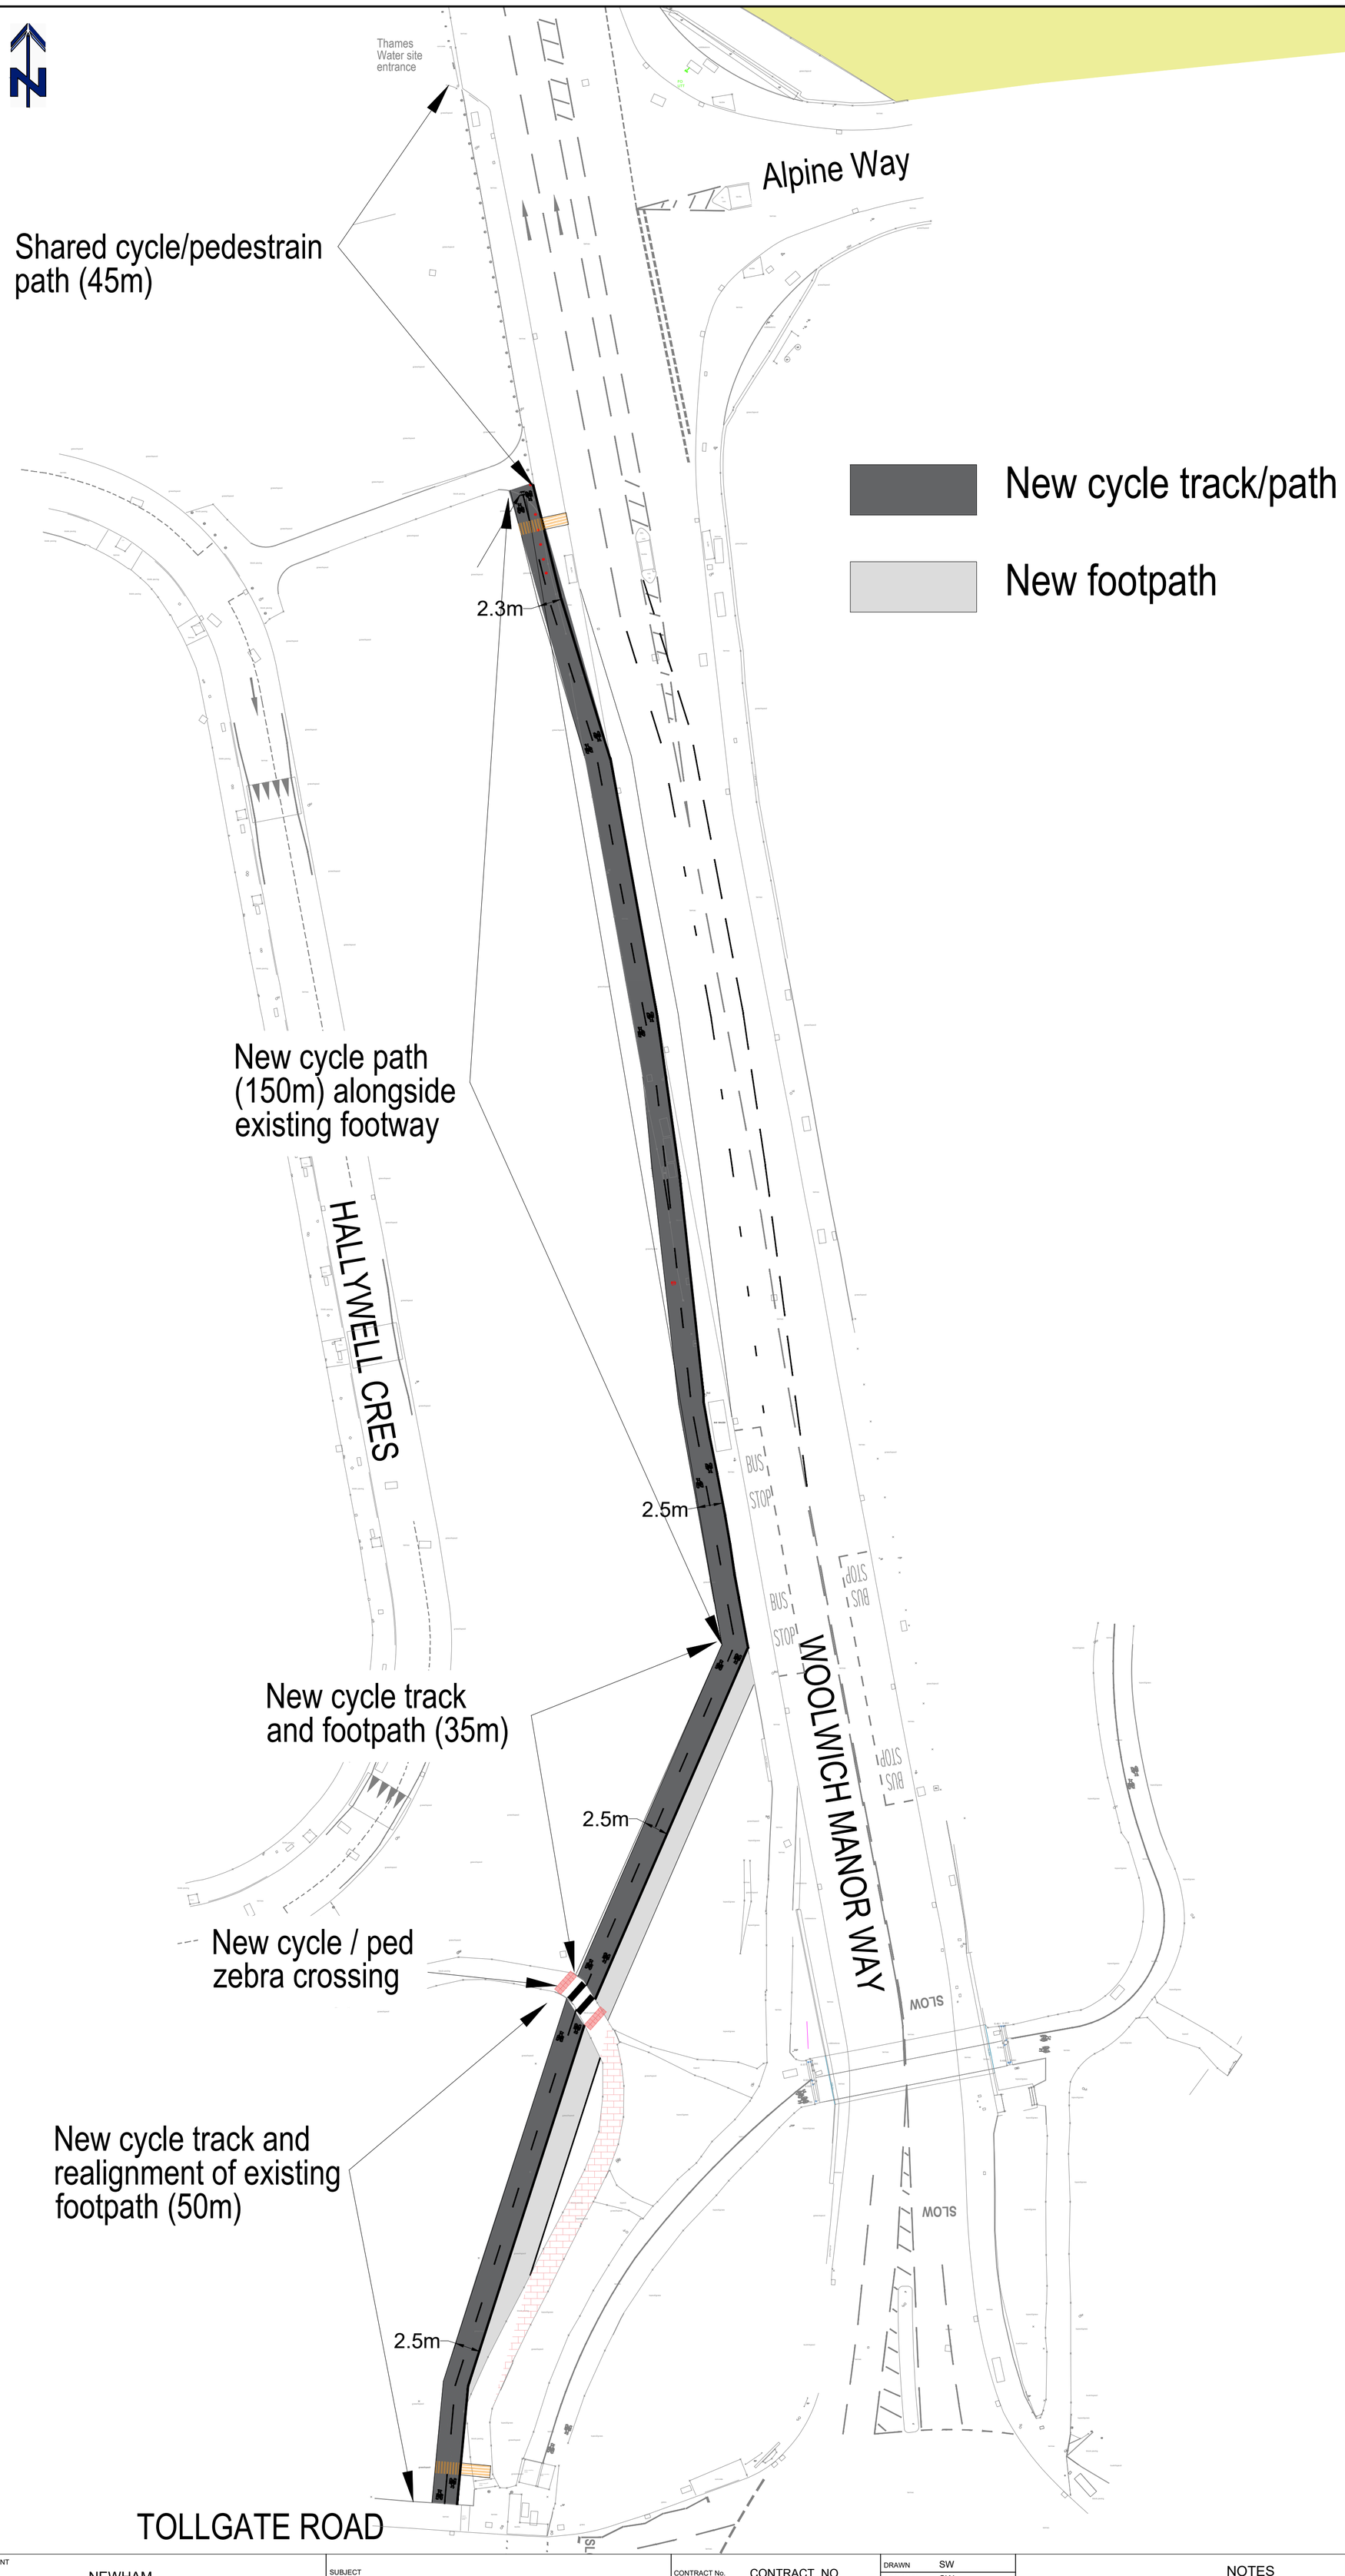


REV	DATE	DESCRIPTION	BY	CKD
A	July 26	Tie into existing island	SW	

Newham London

CLIENT: NEWHAM

PROJECT: Beckton Walking and Cycling LUF / CFR9

SUBJECT: Woolwich Manor Way Tollgate Rd to Alpine Way

CONTRACT No.: CONTRACT_NO.

SCALE: NTS

DRAWN: SW

DESIGNED: SW

CHECKED:

APPROVED:

DRAWING No.: FIGURE_2

REV: A

PROJECT STAGE: PRELIM

DATE ISSUED: JUN_24

NOTES

Based upon the Ordnance Survey mapping with the permission of the controller of Her Majesty Stationary Office - Crown copyright. Unauthorised reproduction may lead to prosecution or civil proceedings. L.B. Newham LA086517 1997.

V:\Major Projects\Cycling Future Routes (TfL)\CFR9 - Manor Park to Woolwich Crossing\3 Design\31 CAD\Woolwich Manor way and Hollywell Crescent\woolwich manor way CFR9 orders.dwg